


1/4"

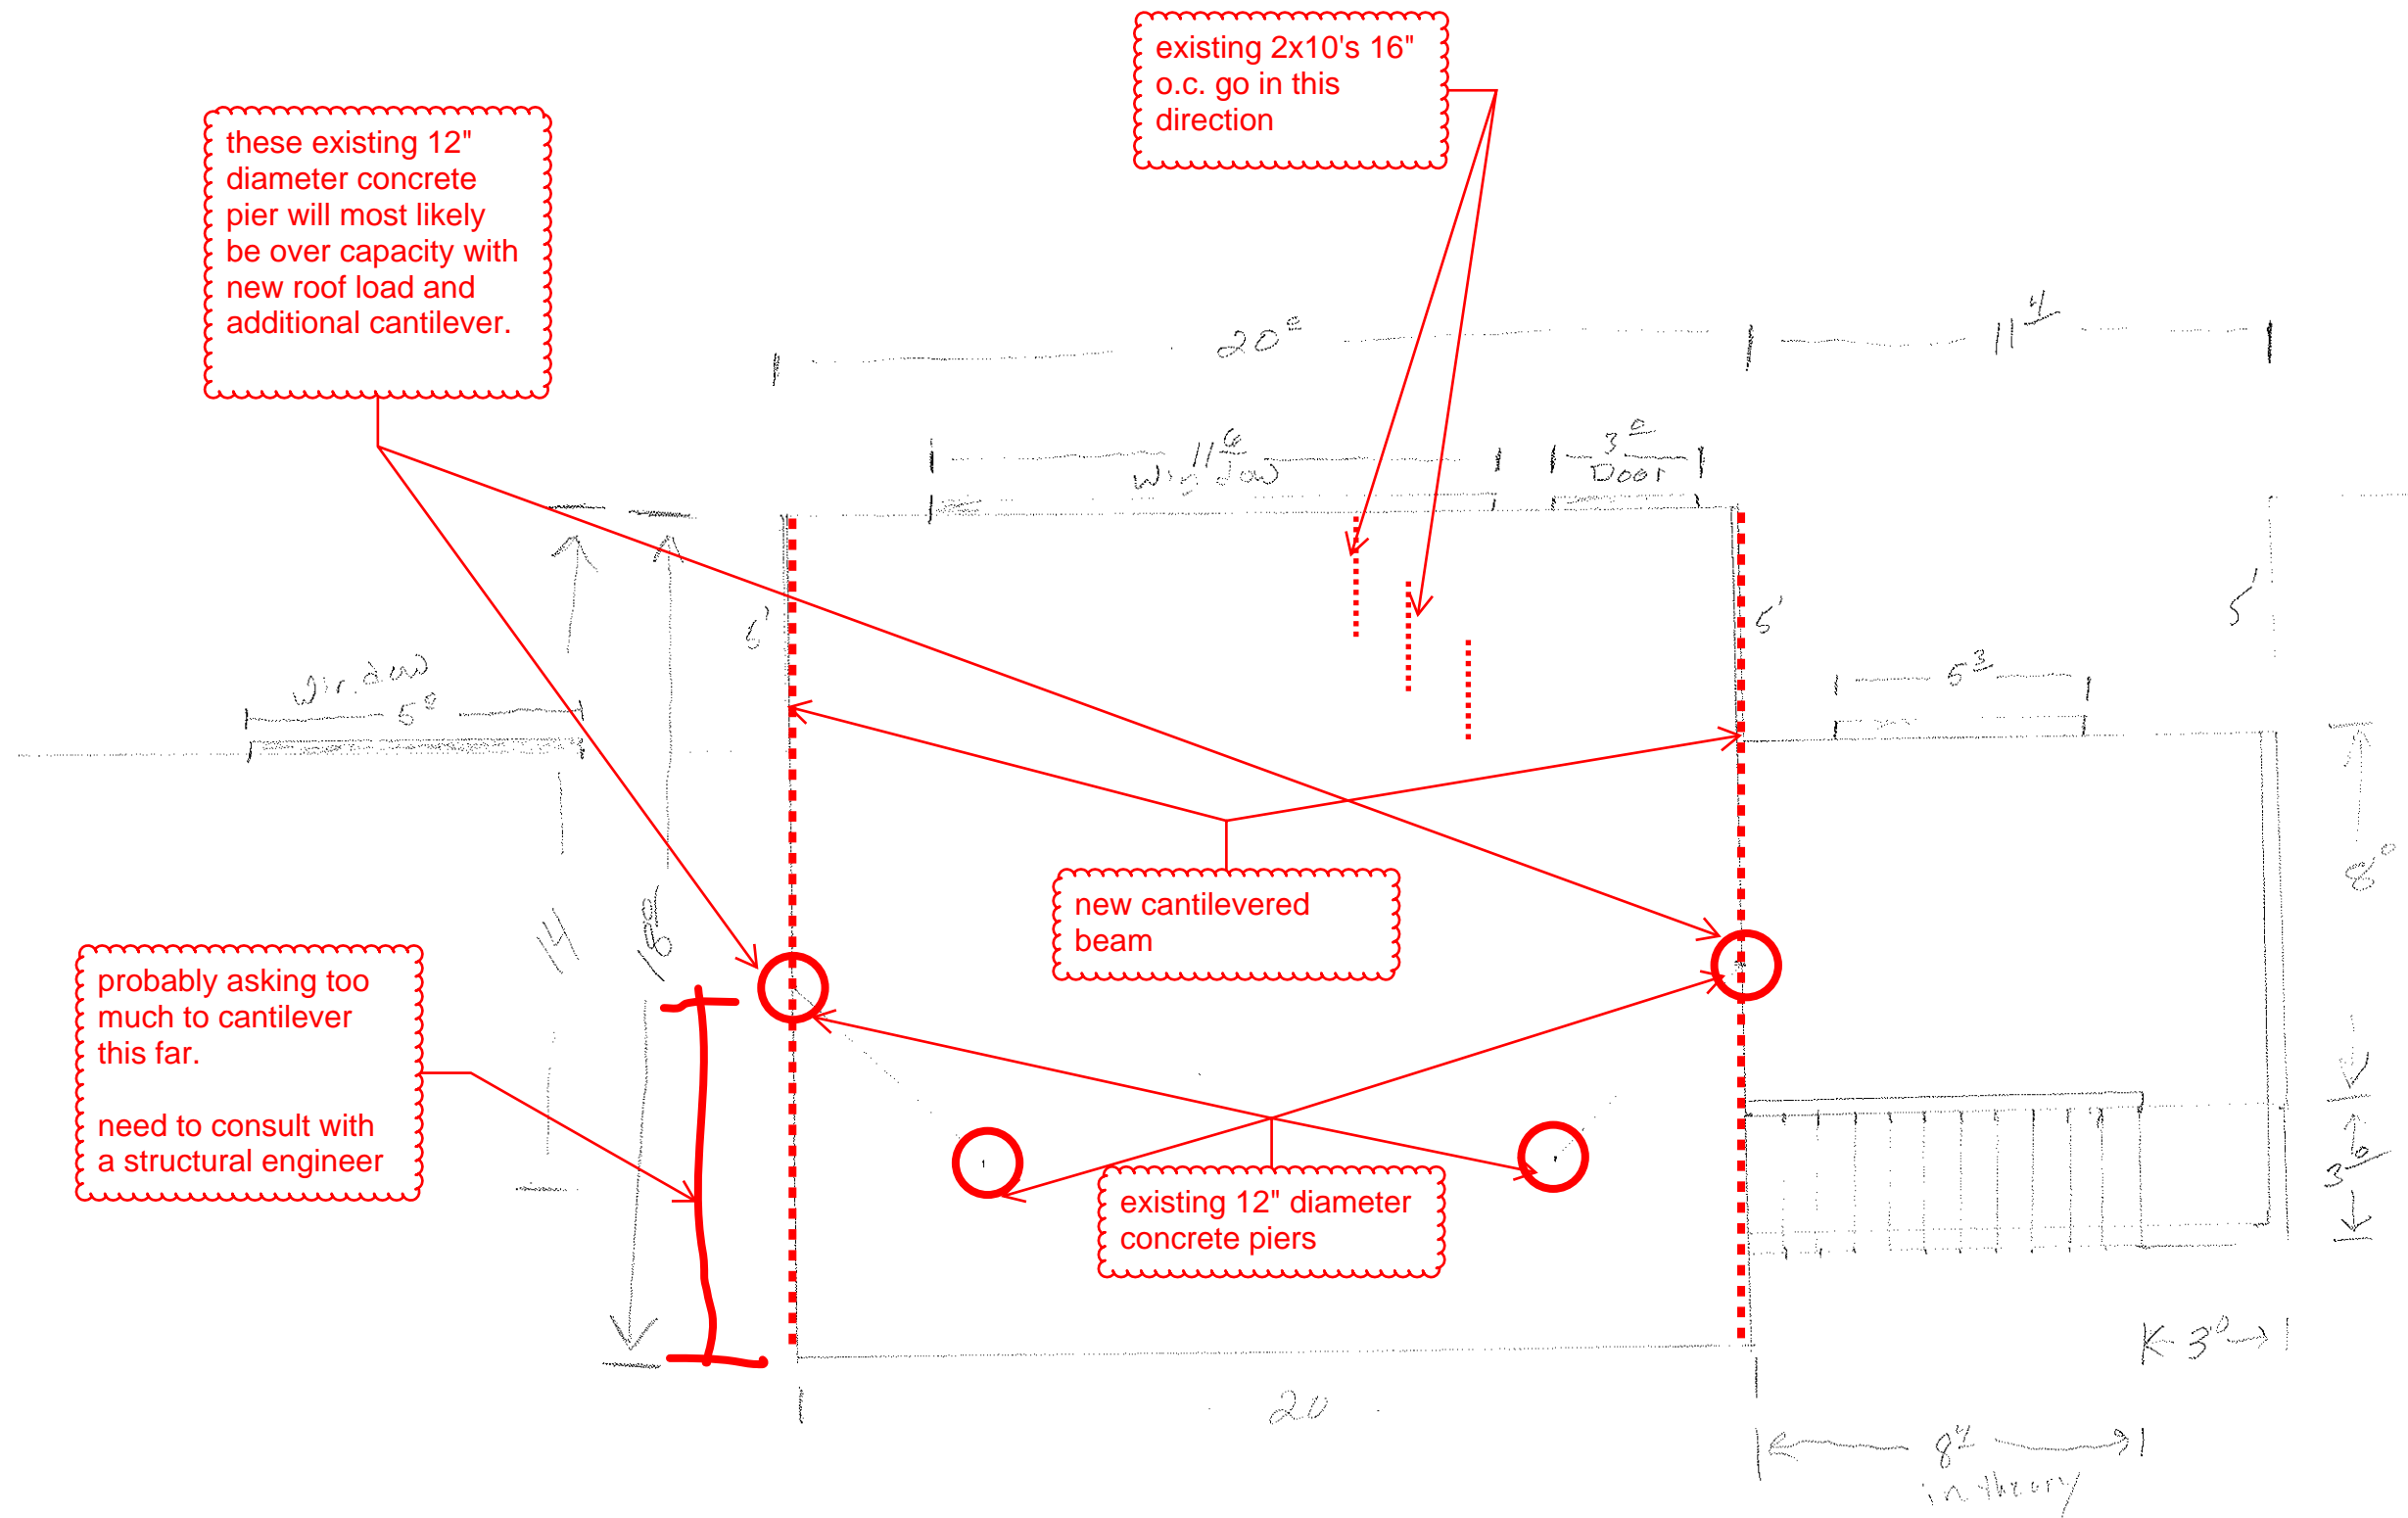


1/4"

new scissor trusses

12
6

existing roof beyond
is probably at a 8/12
slope

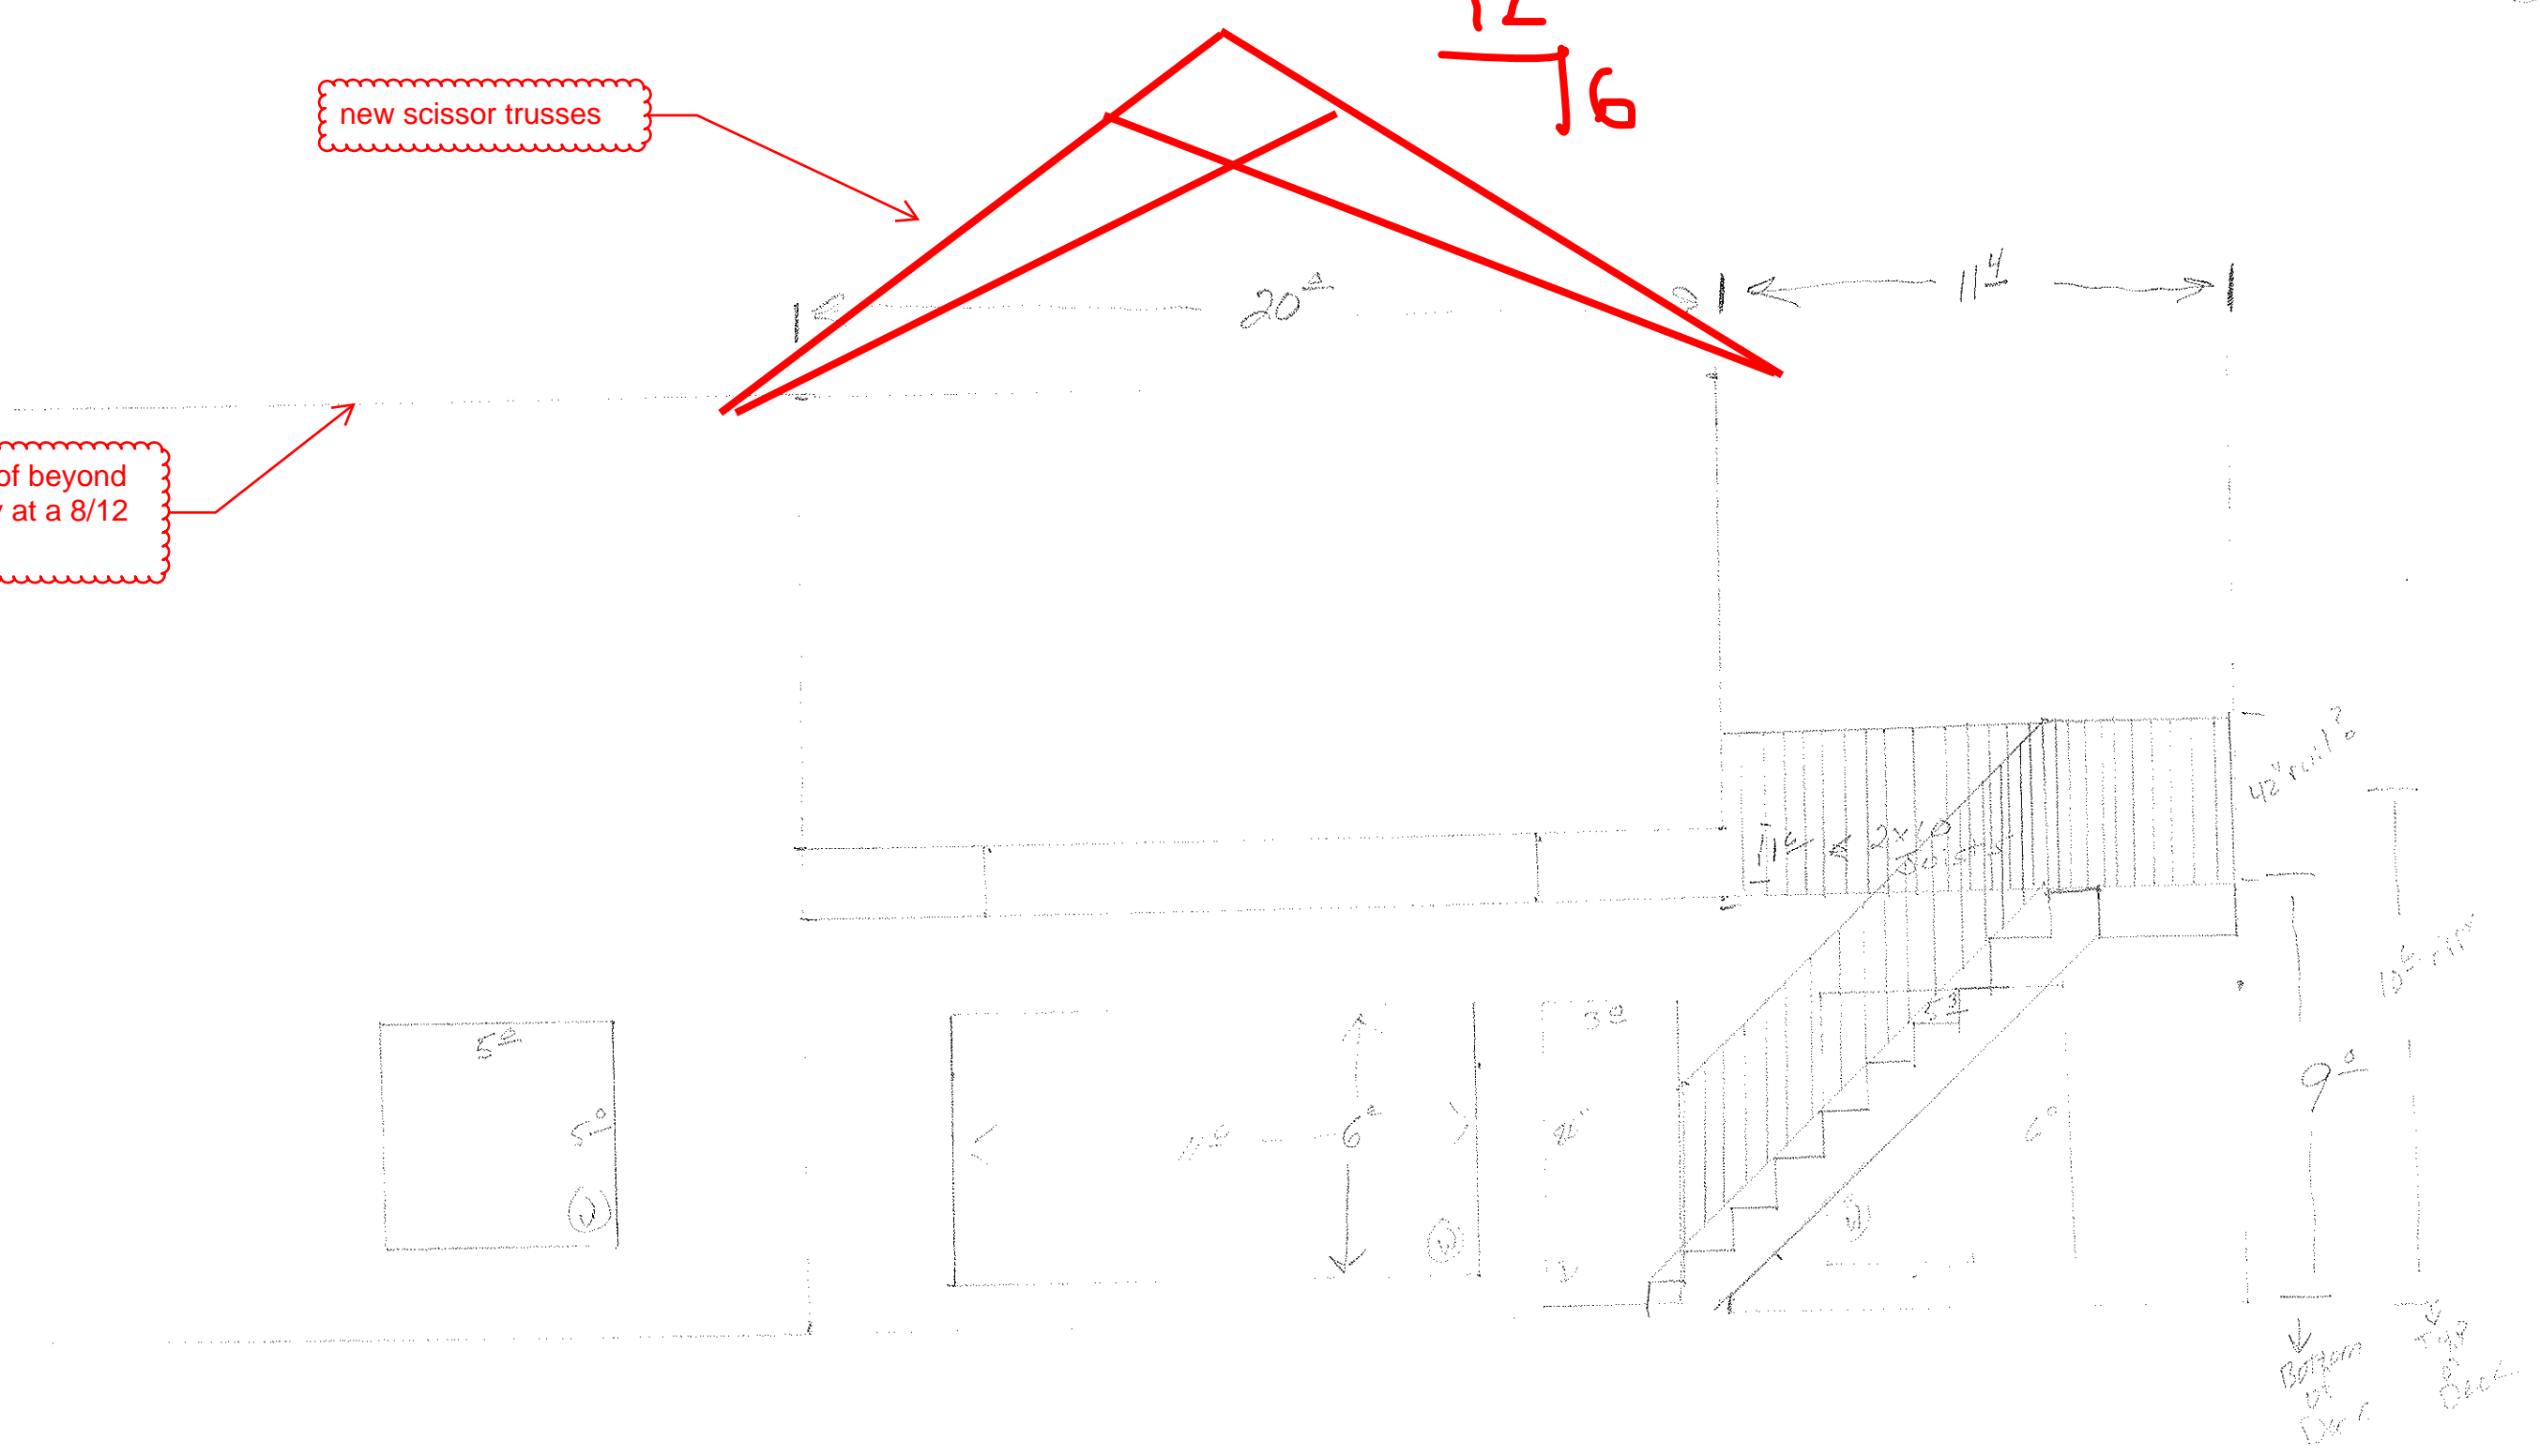

let's model this
existing context.

(entire south
elevation)

guesstimate on
window sizes

siding is 4" o.c.

