

C


B

A

C

B

A

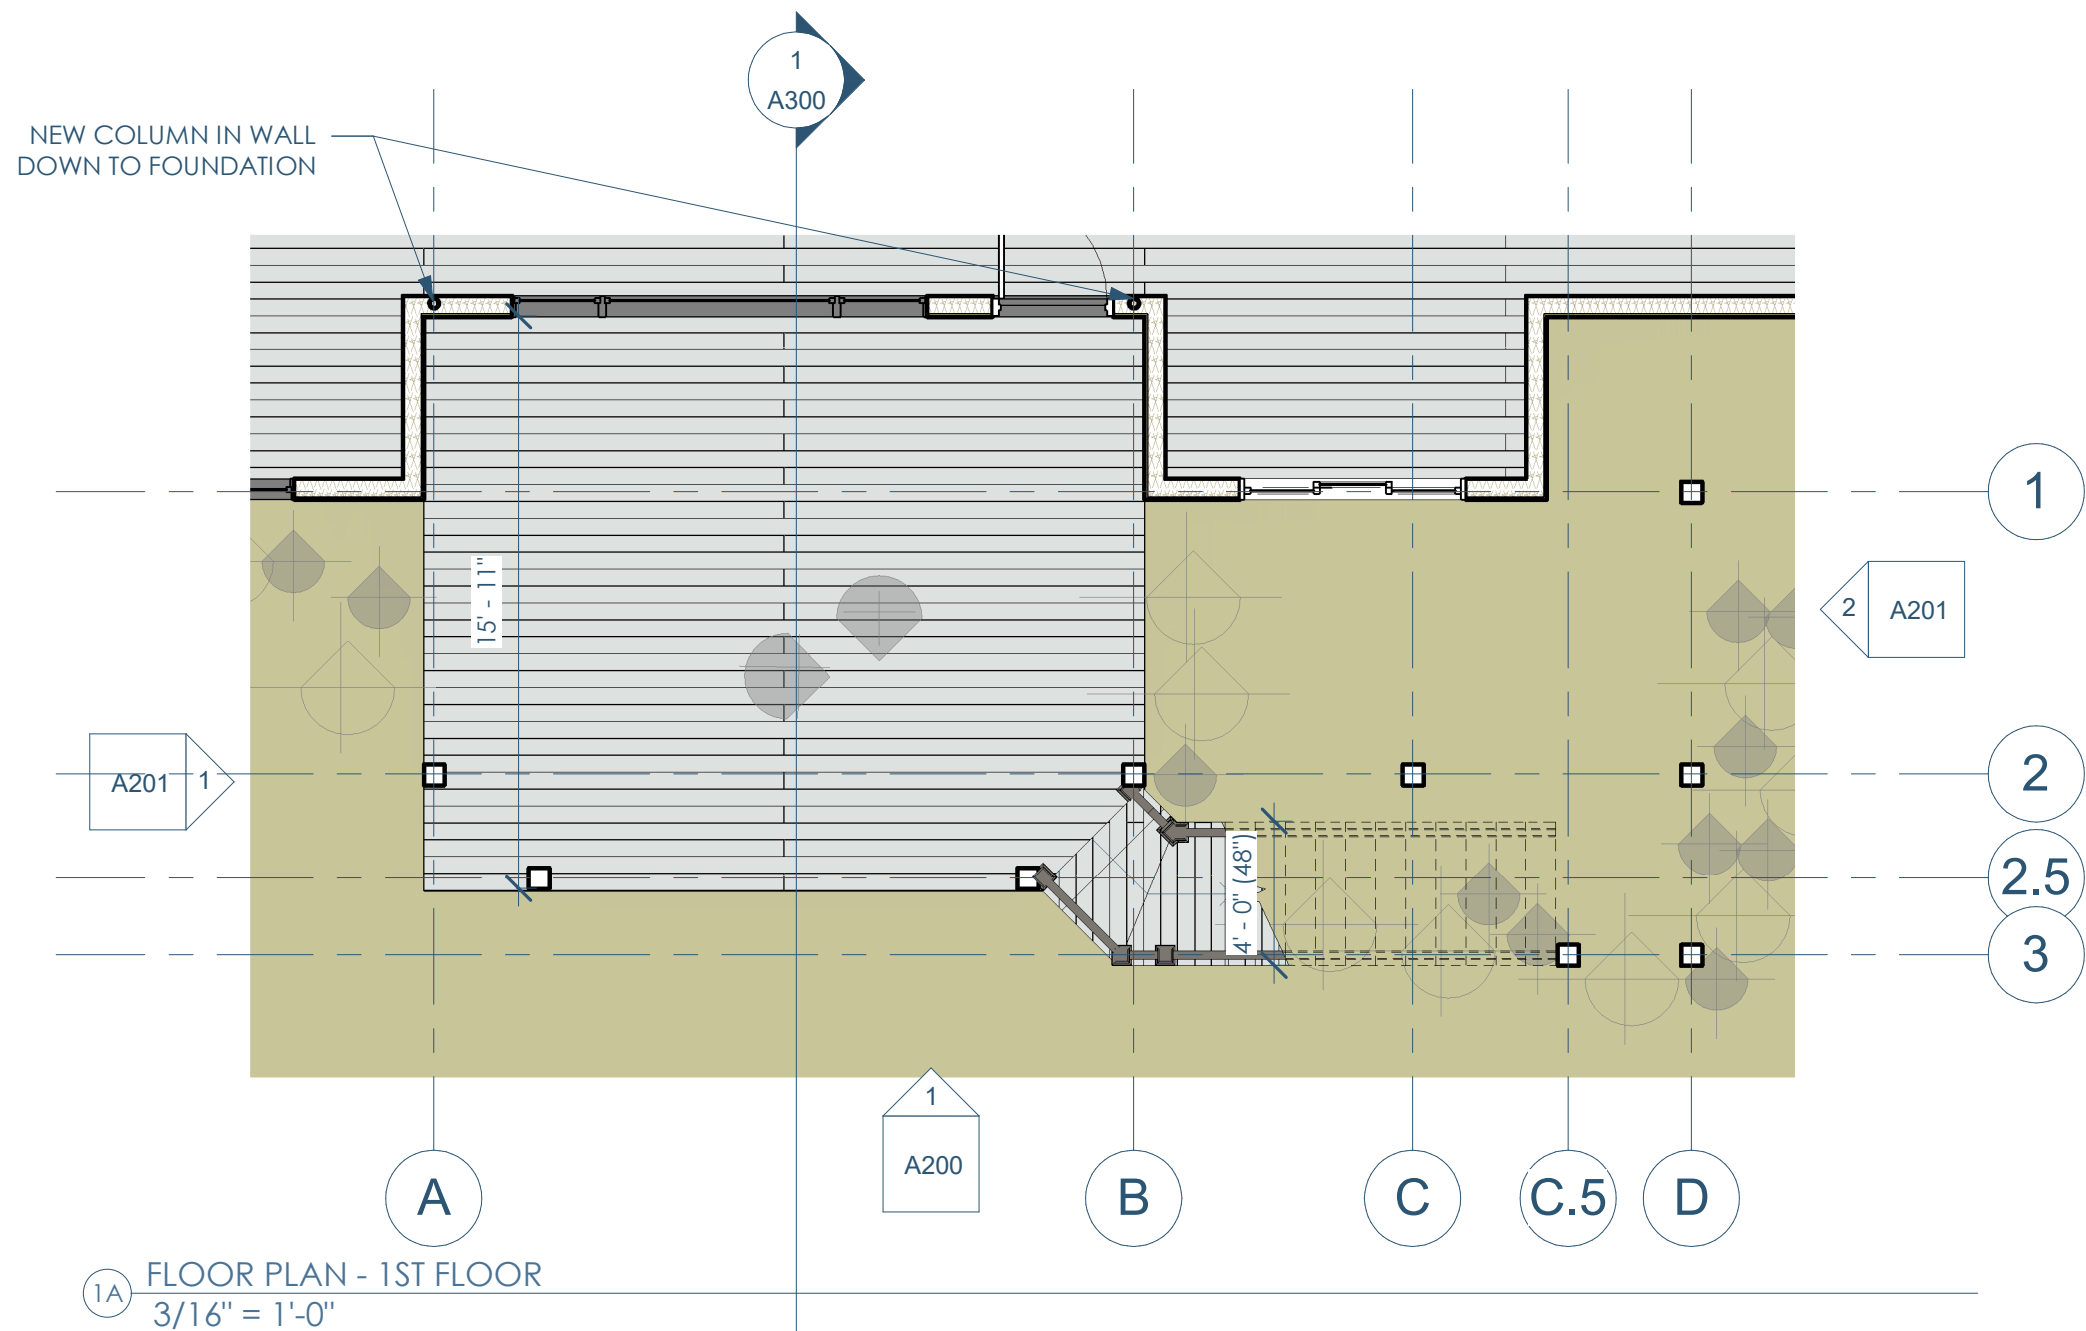


General Contractor: Lake Country Construction Group
161 Horizon Dr. | Verona, WI 53593
608.845.1398



Architect: Opening Design
316 W. Washington Ave. | Suite 675 | Madison, WI 53703
ryan@openingdesign.com | 773.425.6456

HERNAN RESIDENCE - 05.14.2018
453 MATTERHORN DR - VERONA WI 53593
FLOOR PLANS - 1ST FLOOR - (A100)

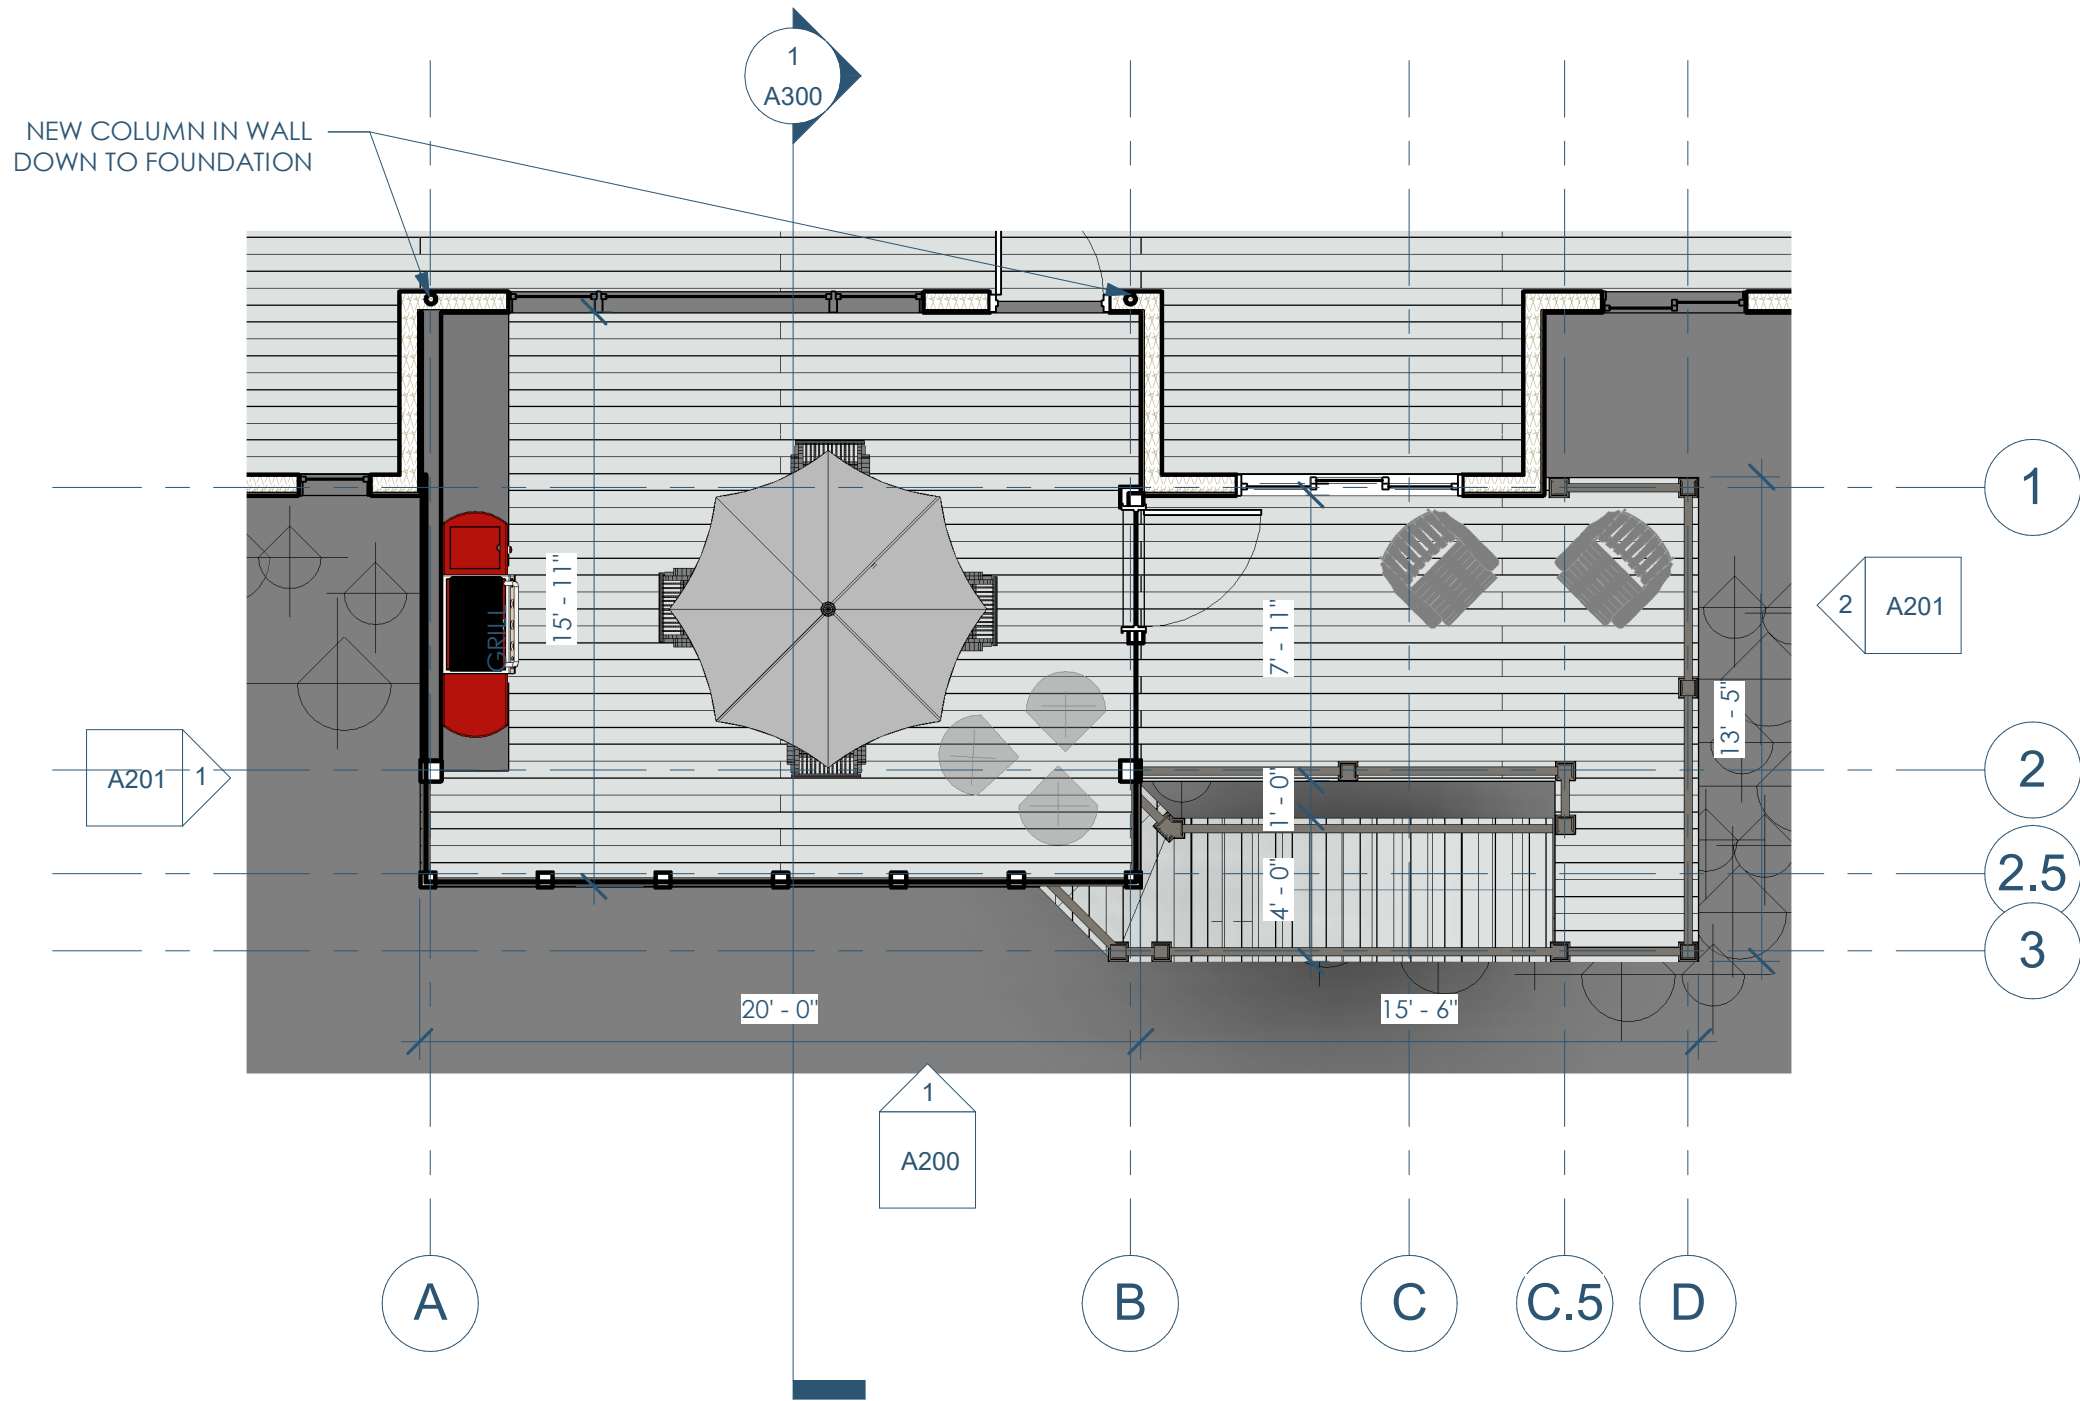

1A FLOOR PLAN - 2ND FLOOR
3/16" = 1'-0"



General Contractor: Lake Country Construction Group
161 Horizon Dr. | Verona, WI 53593
608.845.1398



Architect: OpeningDesign
316 W. Washington Ave. | Suite 675 | Madison, WI 53703
ryan@openingdesign.com | 773.425.6456

HERNAN RESIDENCE - 05.14.2018
453 MATTERHORN DR. - VERONA, WI 53593
FLOOR PLAN - 2ND FLOOR - (A102)

1 2 3

C


B

A

C

B

A

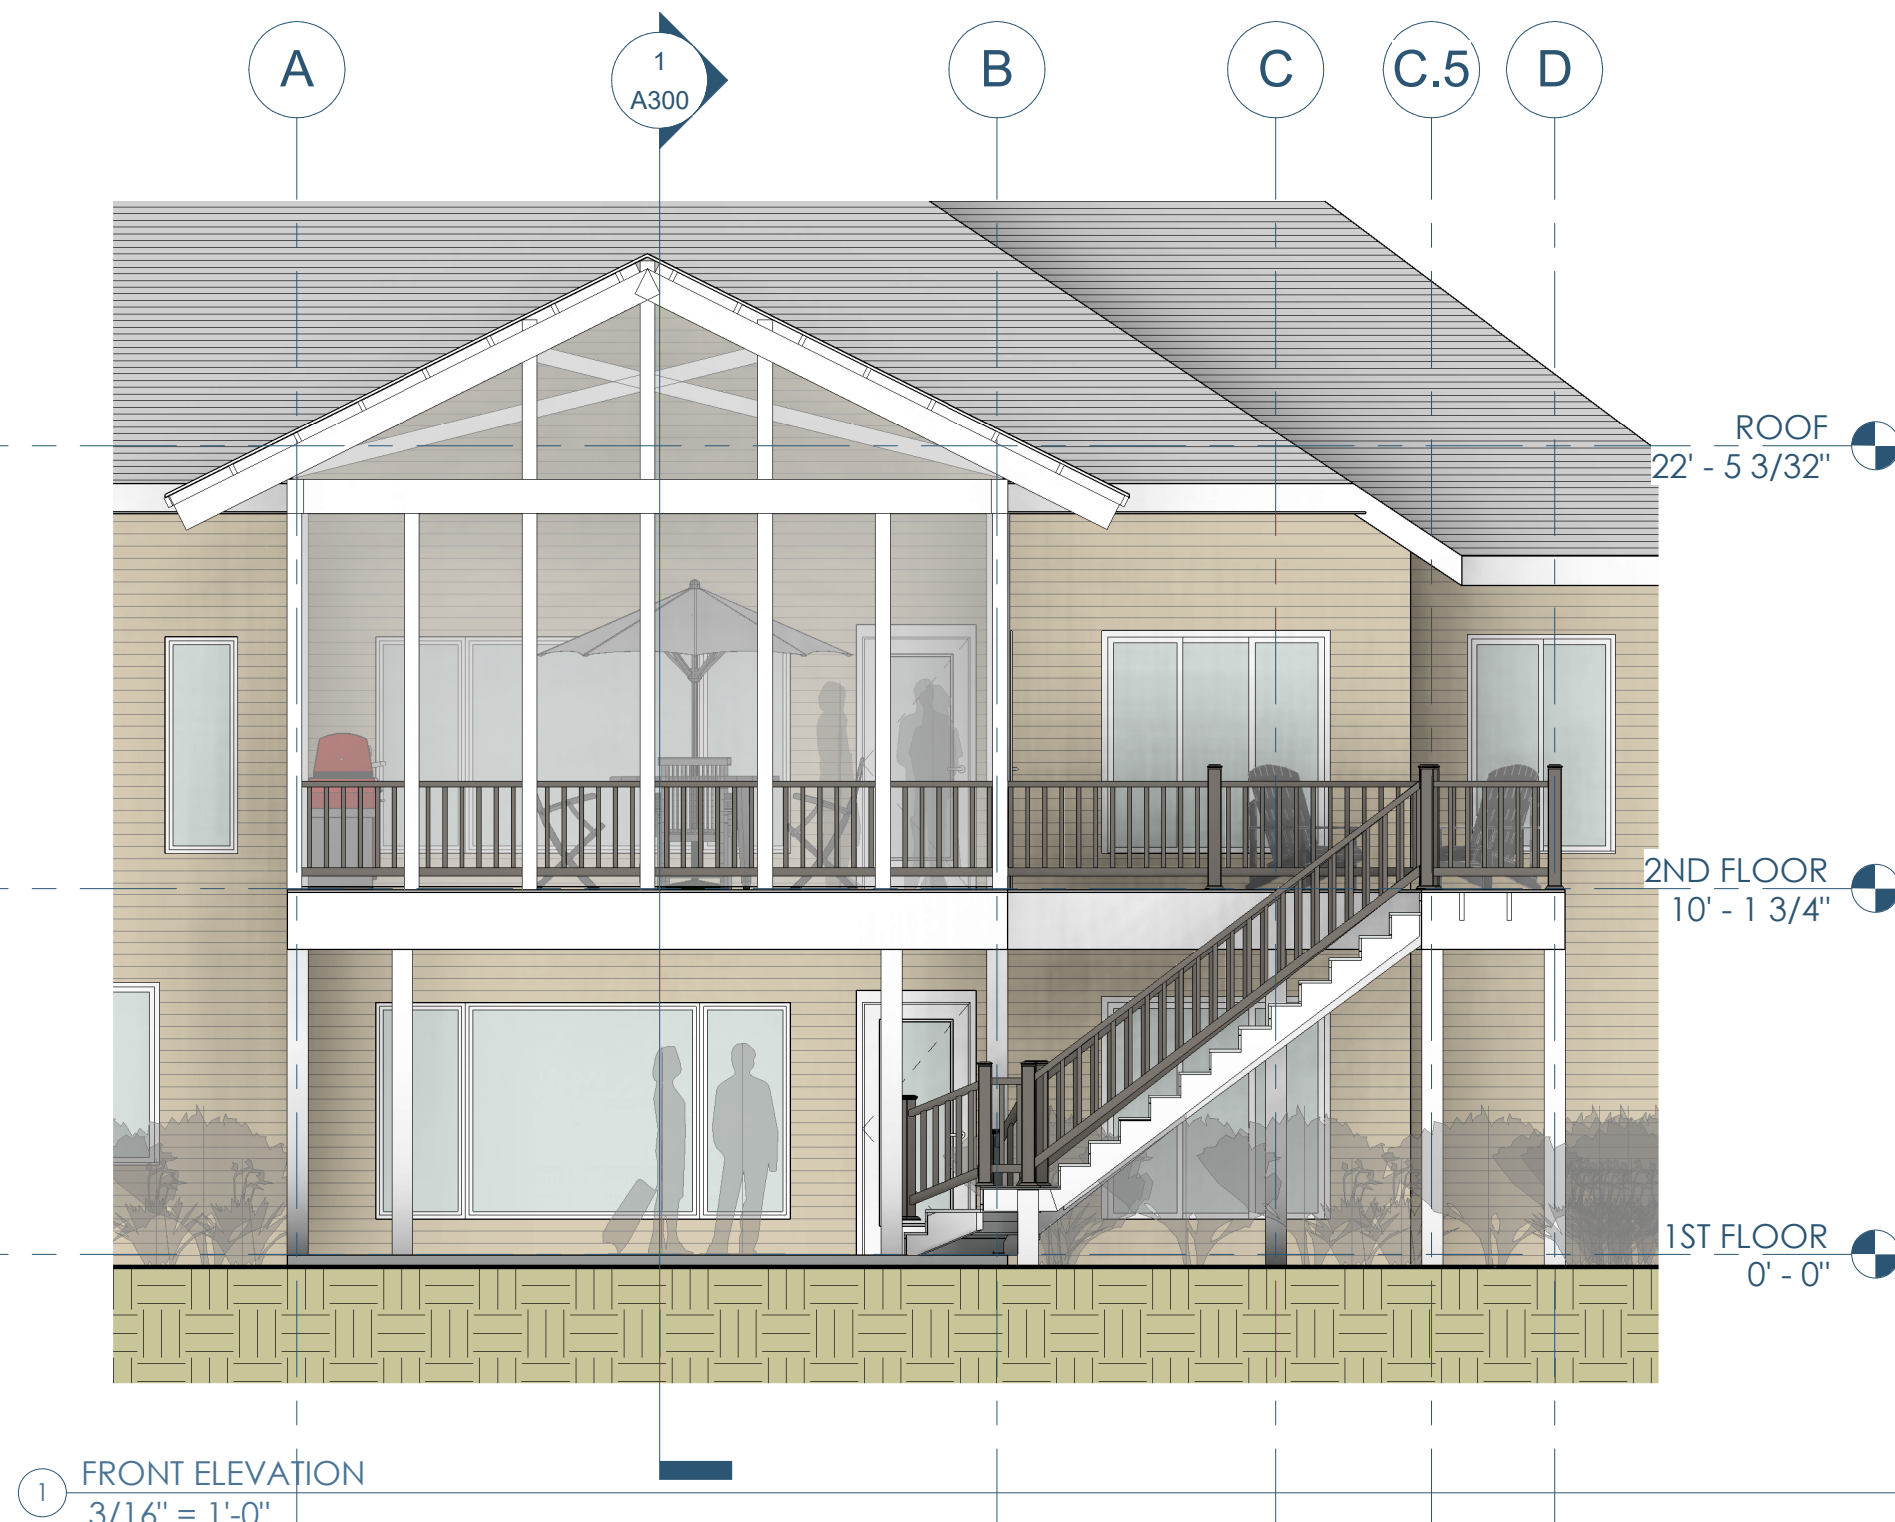

General Contractor: Lake Country Construction Group
161 Horizon Dr. | Verona, WI 53593
608.845.1398



Architect: Opening Design
316 W Washington Ave. | Suite 675 | Madison, WI 53703
ryan@openingdesign.com | 773.425.6456

HERNAN RESIDENCE - 05.14.2018
453 MATTERHORN DR - VERONA WI 53593
BUILDING ELEVATIONS - (A200)

1 2 3

1 2 2.5 3

3 2.5 2 1



ROOF
22' - 5 3/32"

2ND FLOOR
10' - 1 3/4"

1ST FLOOR
0' - 0"

1 LEFT SIDE ELEVATION
3/16" = 1'-0"



ROOF
22' - 5 3/32"

2ND FLOOR
10' - 1 3/4"

1ST FLOOR
0' - 0"

2 RIGHT SIDE ELEVATION
3/16" = 1'-0"

0 4' 8' 12'


LAKE COUNTRY
CONSTRUCTION GROUP

General Contractor: Lake Country Construction Group
161 Horizon Dr. | Verona, WI 53593
608.845.1398



Architect: Opening Design
316 W. Washington Ave. | Suite 675 | Madison, WI 53703
ryan@openingdesign.com | 773.425.6456

HERNAN RESIDENCE - 05.14.2018
453 MATTERHORN DR - VERONA WI 53593
BUILDING ELEVATIONS - (A201)

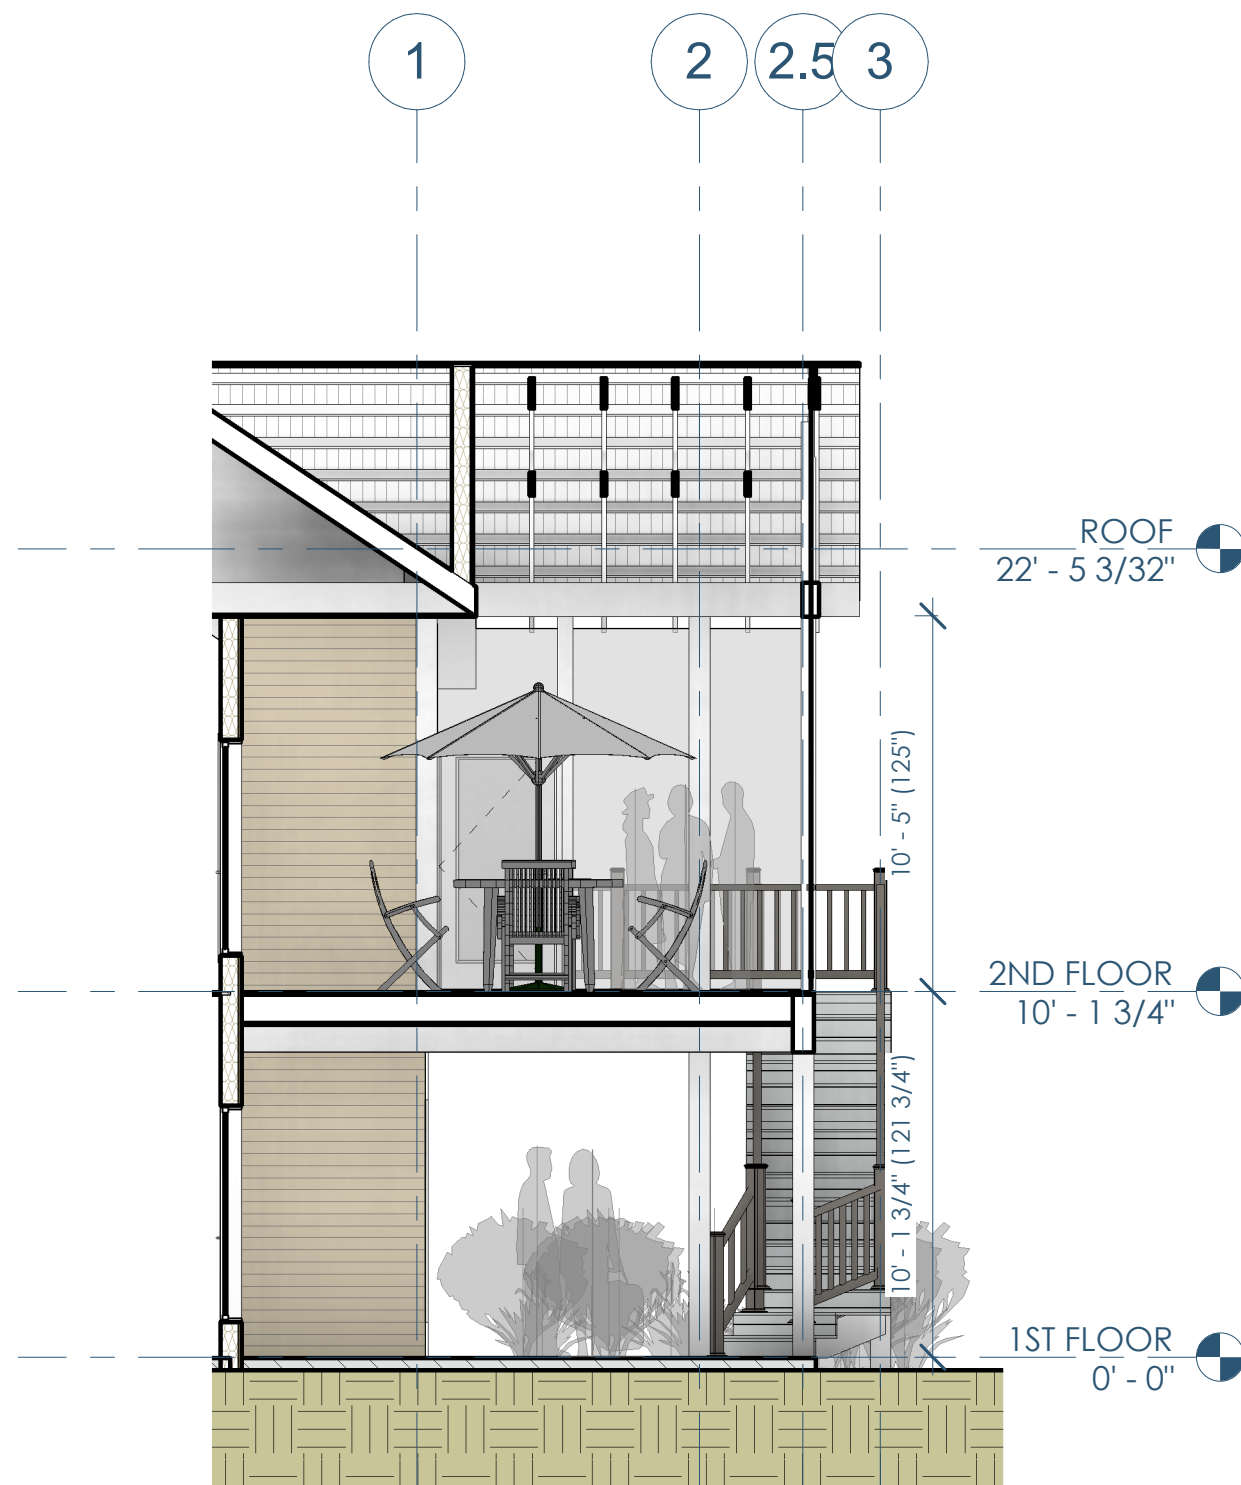

① SECTION - NORTH/SOUTH
3/16" = 1'-0"

LAKE COUNTRY
CONSTRUCTION GROUP

General Contractor: Lake Country Construction Group
161 Horizon Dr. | Verona, WI 53593
608.845.1398




Architect: Opening Design
316 W. Washington Ave. | Suite 675 | Madison, WI 53703
ryan@openingdesign.com | 773.425.6456

HERNAN RESIDENCE - 05.14.2018
453 MATTERHORN DR - VERONA WI 53593
BUILDING SECTIONS - (A300)



1 PERSPECTIVE 1

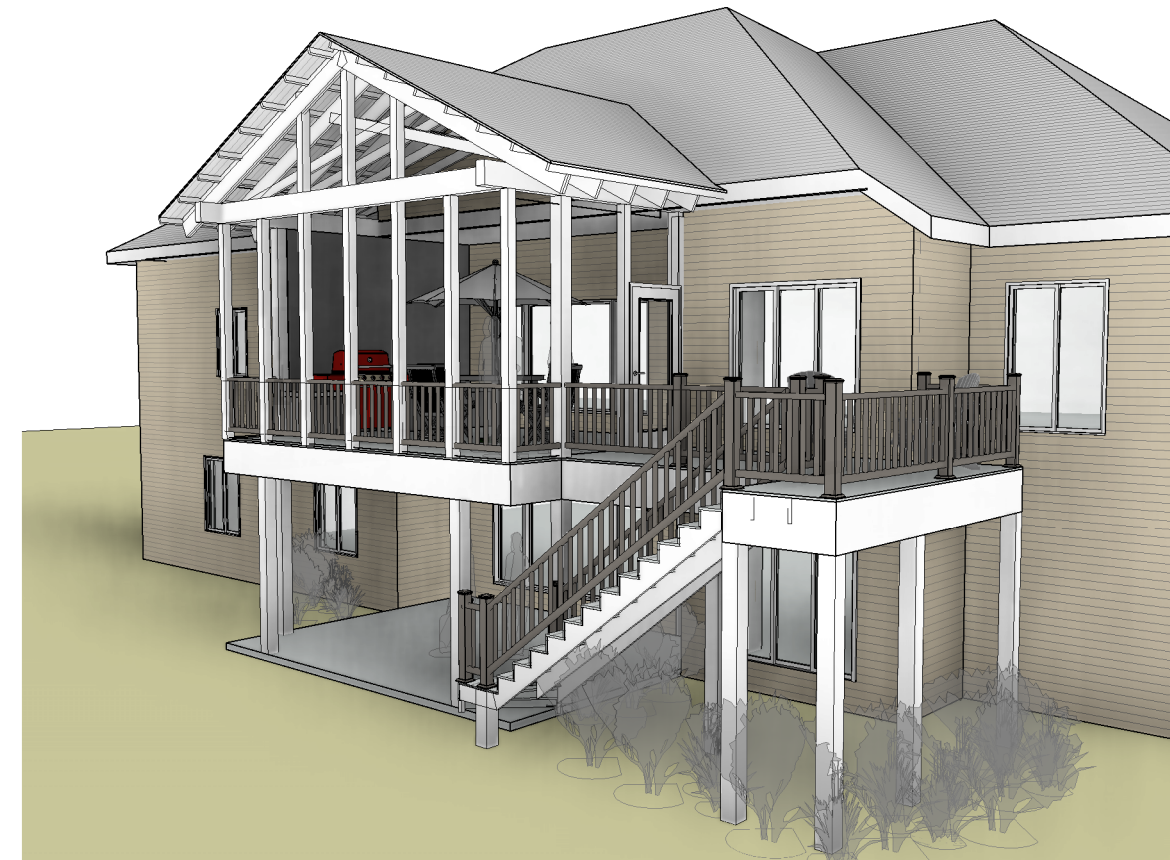

2 PERSPECTIVE 2



General Contractor: Lake Country Construction Group
 161 Horizon Dr. | Verona, WI 53593
 608.845.1398



Architect: Opening Design
 316 W. Washington Ave. | Suite 675 | Madison, WI 53703
 ryan@openingdesign.com | 773.425.6456

HERNAN RESIDENCE - 05.14.2018
 453 MATTERHORN DR - VERONA WI 53593
 3D VIEWS - (A900)